


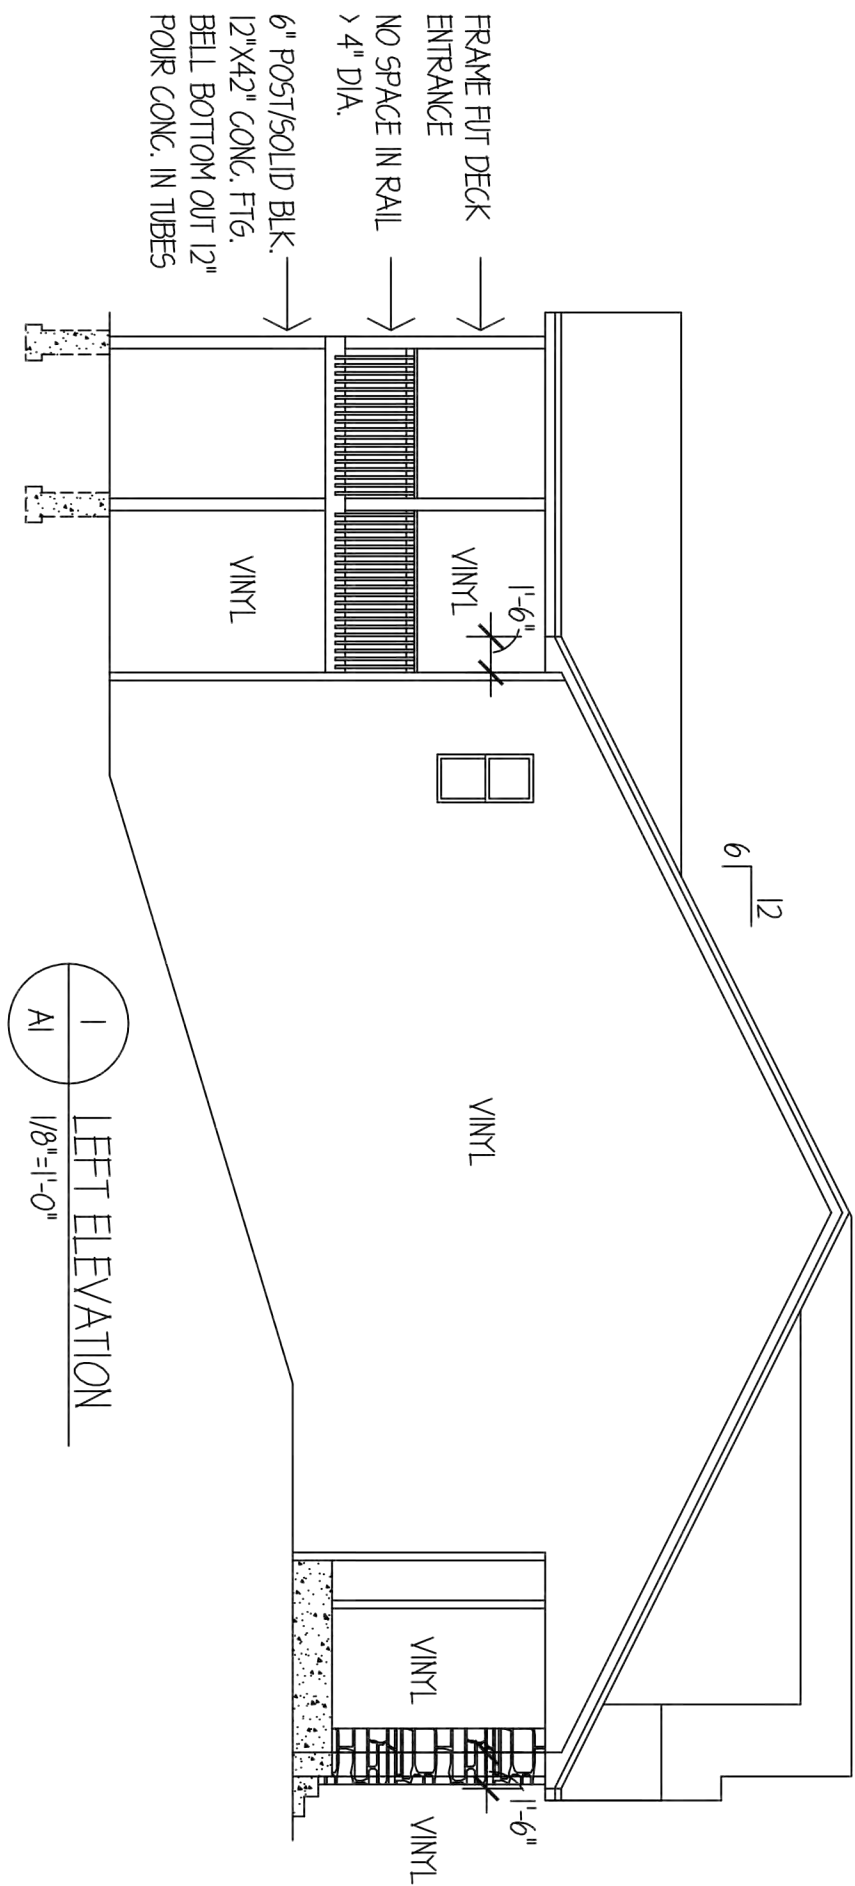


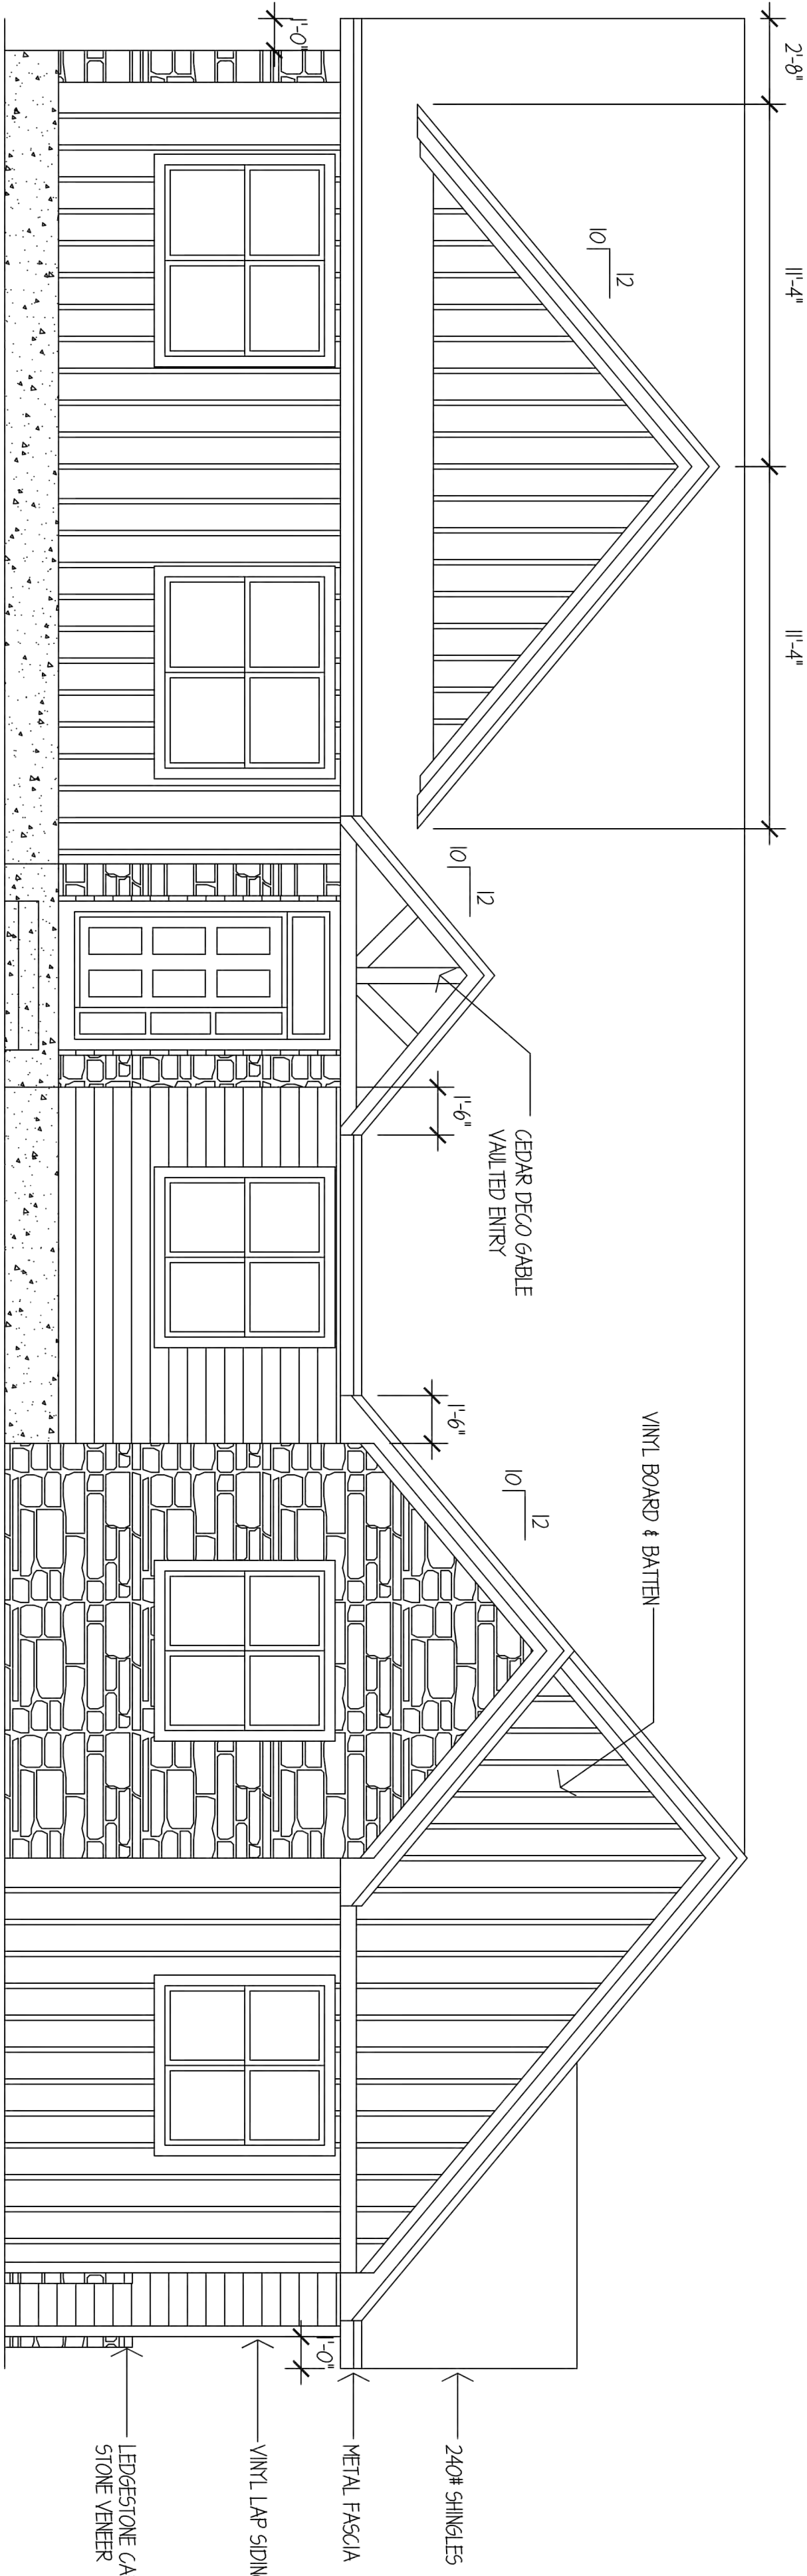


NOTE* CONTRACTOR TO VERIFY
ALL DIMENSIONS AND CONDITIONS
AND BE RESPONSIBLE FOR SAME

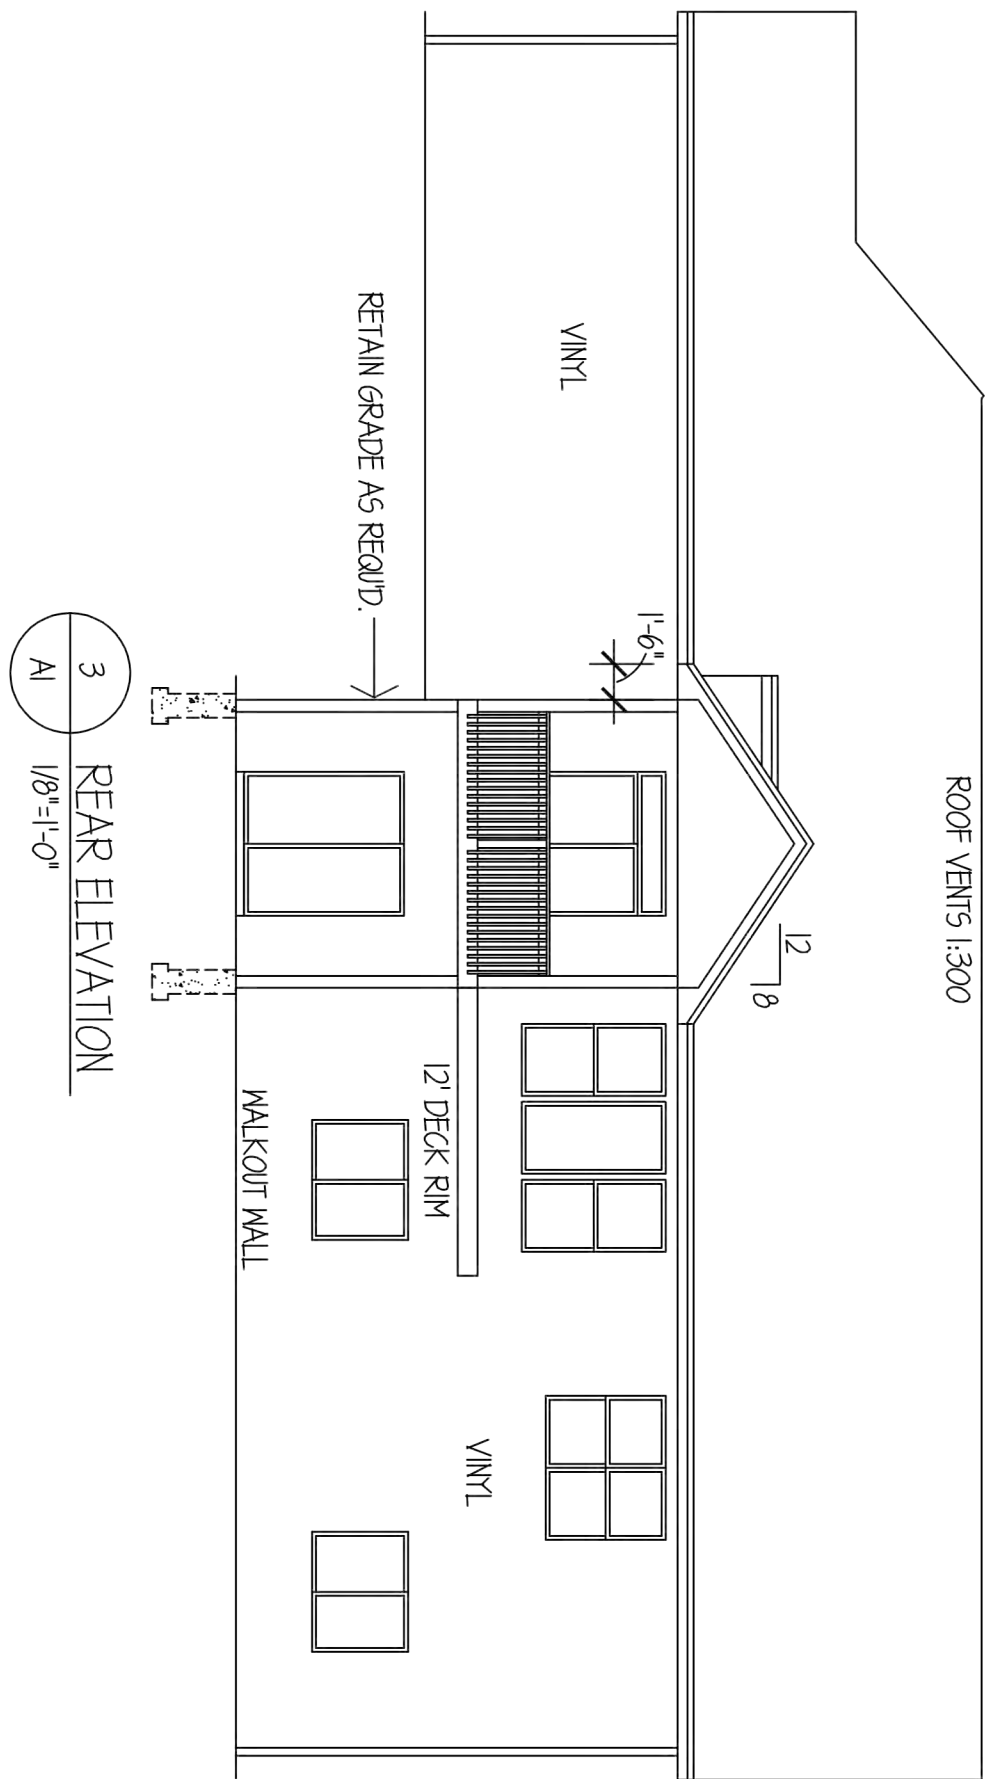

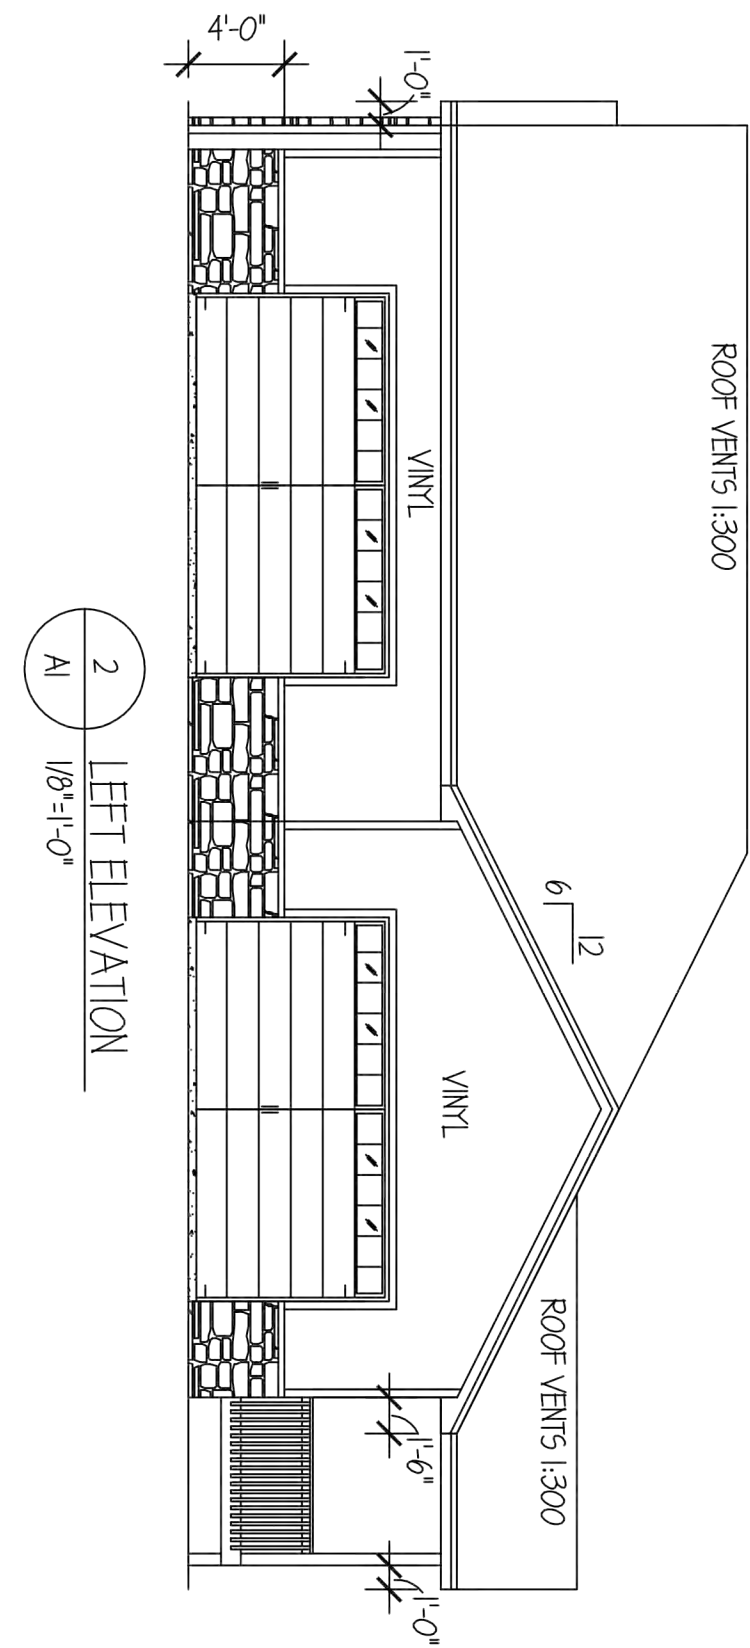

*9'-0" CL.GS. UNLESS VAULTED
*VINYL MDMS. U-VALUE .32 MIN.

NOTE: CONTRACTOR TO VERIFY
ALL DIMENSIONS AND CONDITIONS
AND BE RESPONSIBLE FOR SAME

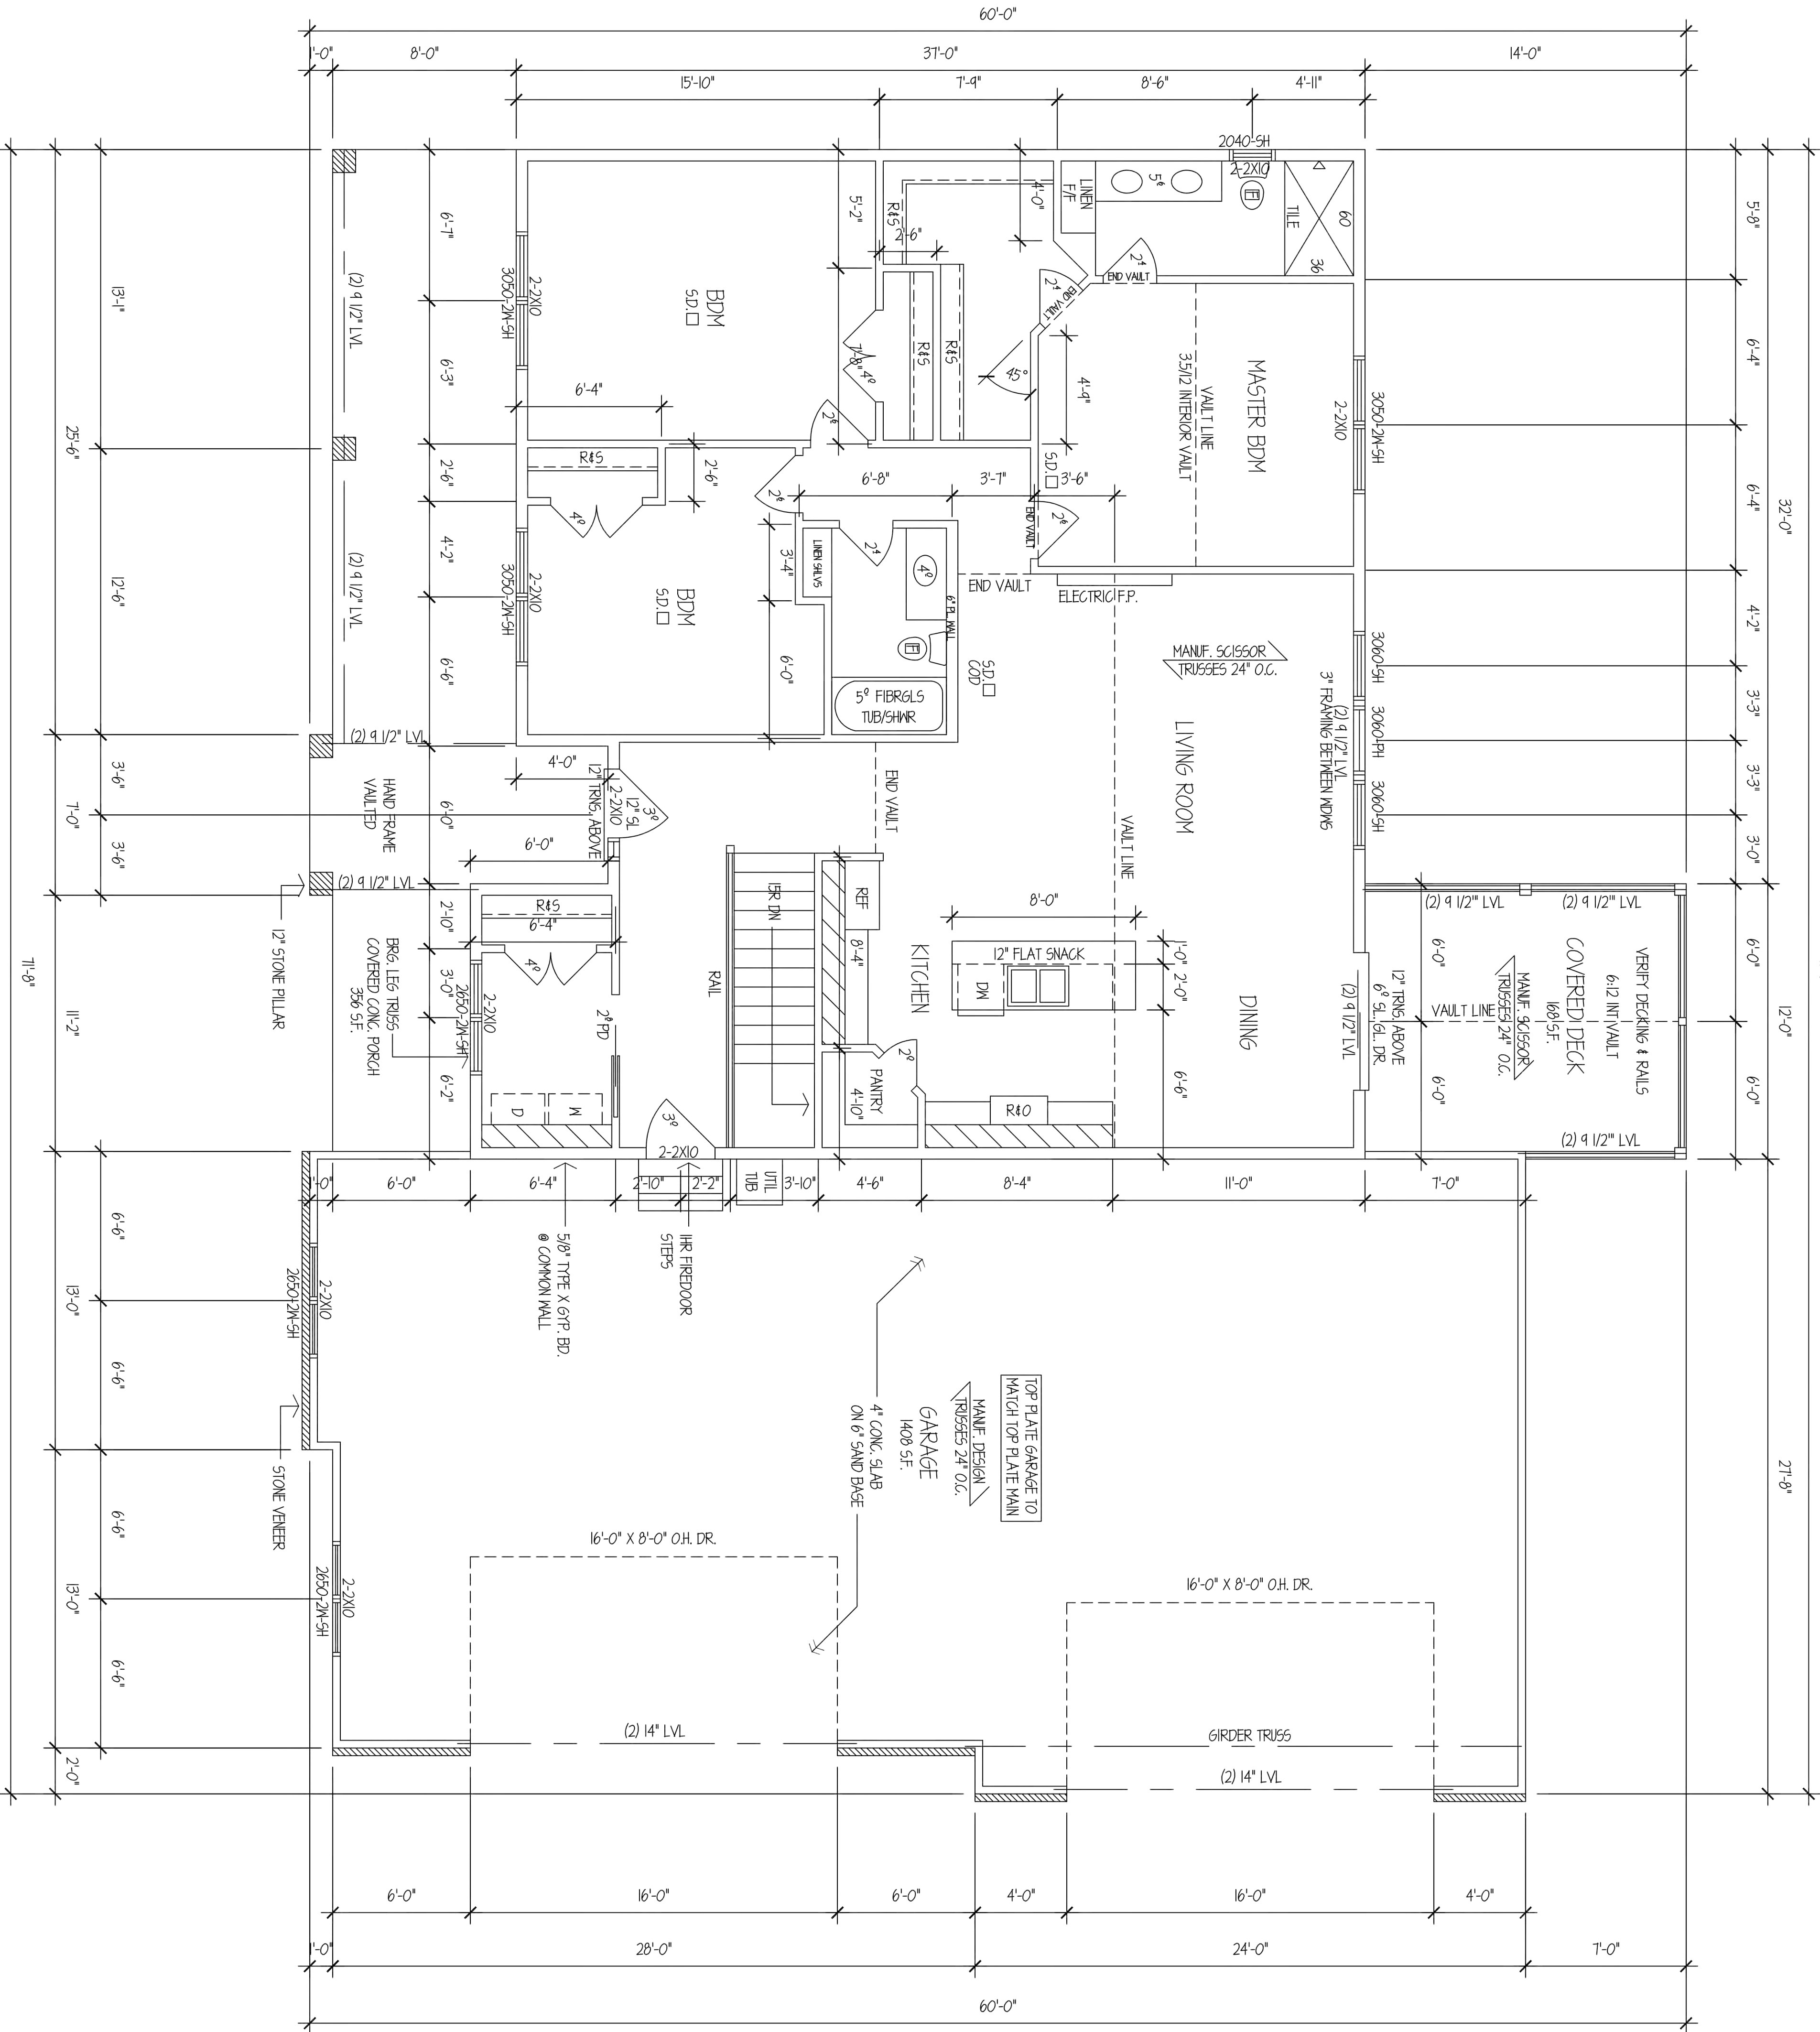

1 MAIN LEVEL 1628 S.F.
A3 1/4"=1'-0"

REVISIONS

6/30/2024

BETZLER BUILDERS INC.


PROJECT

MEGAN
MODEL

DRAWN BY

SHEET

3 OF 4

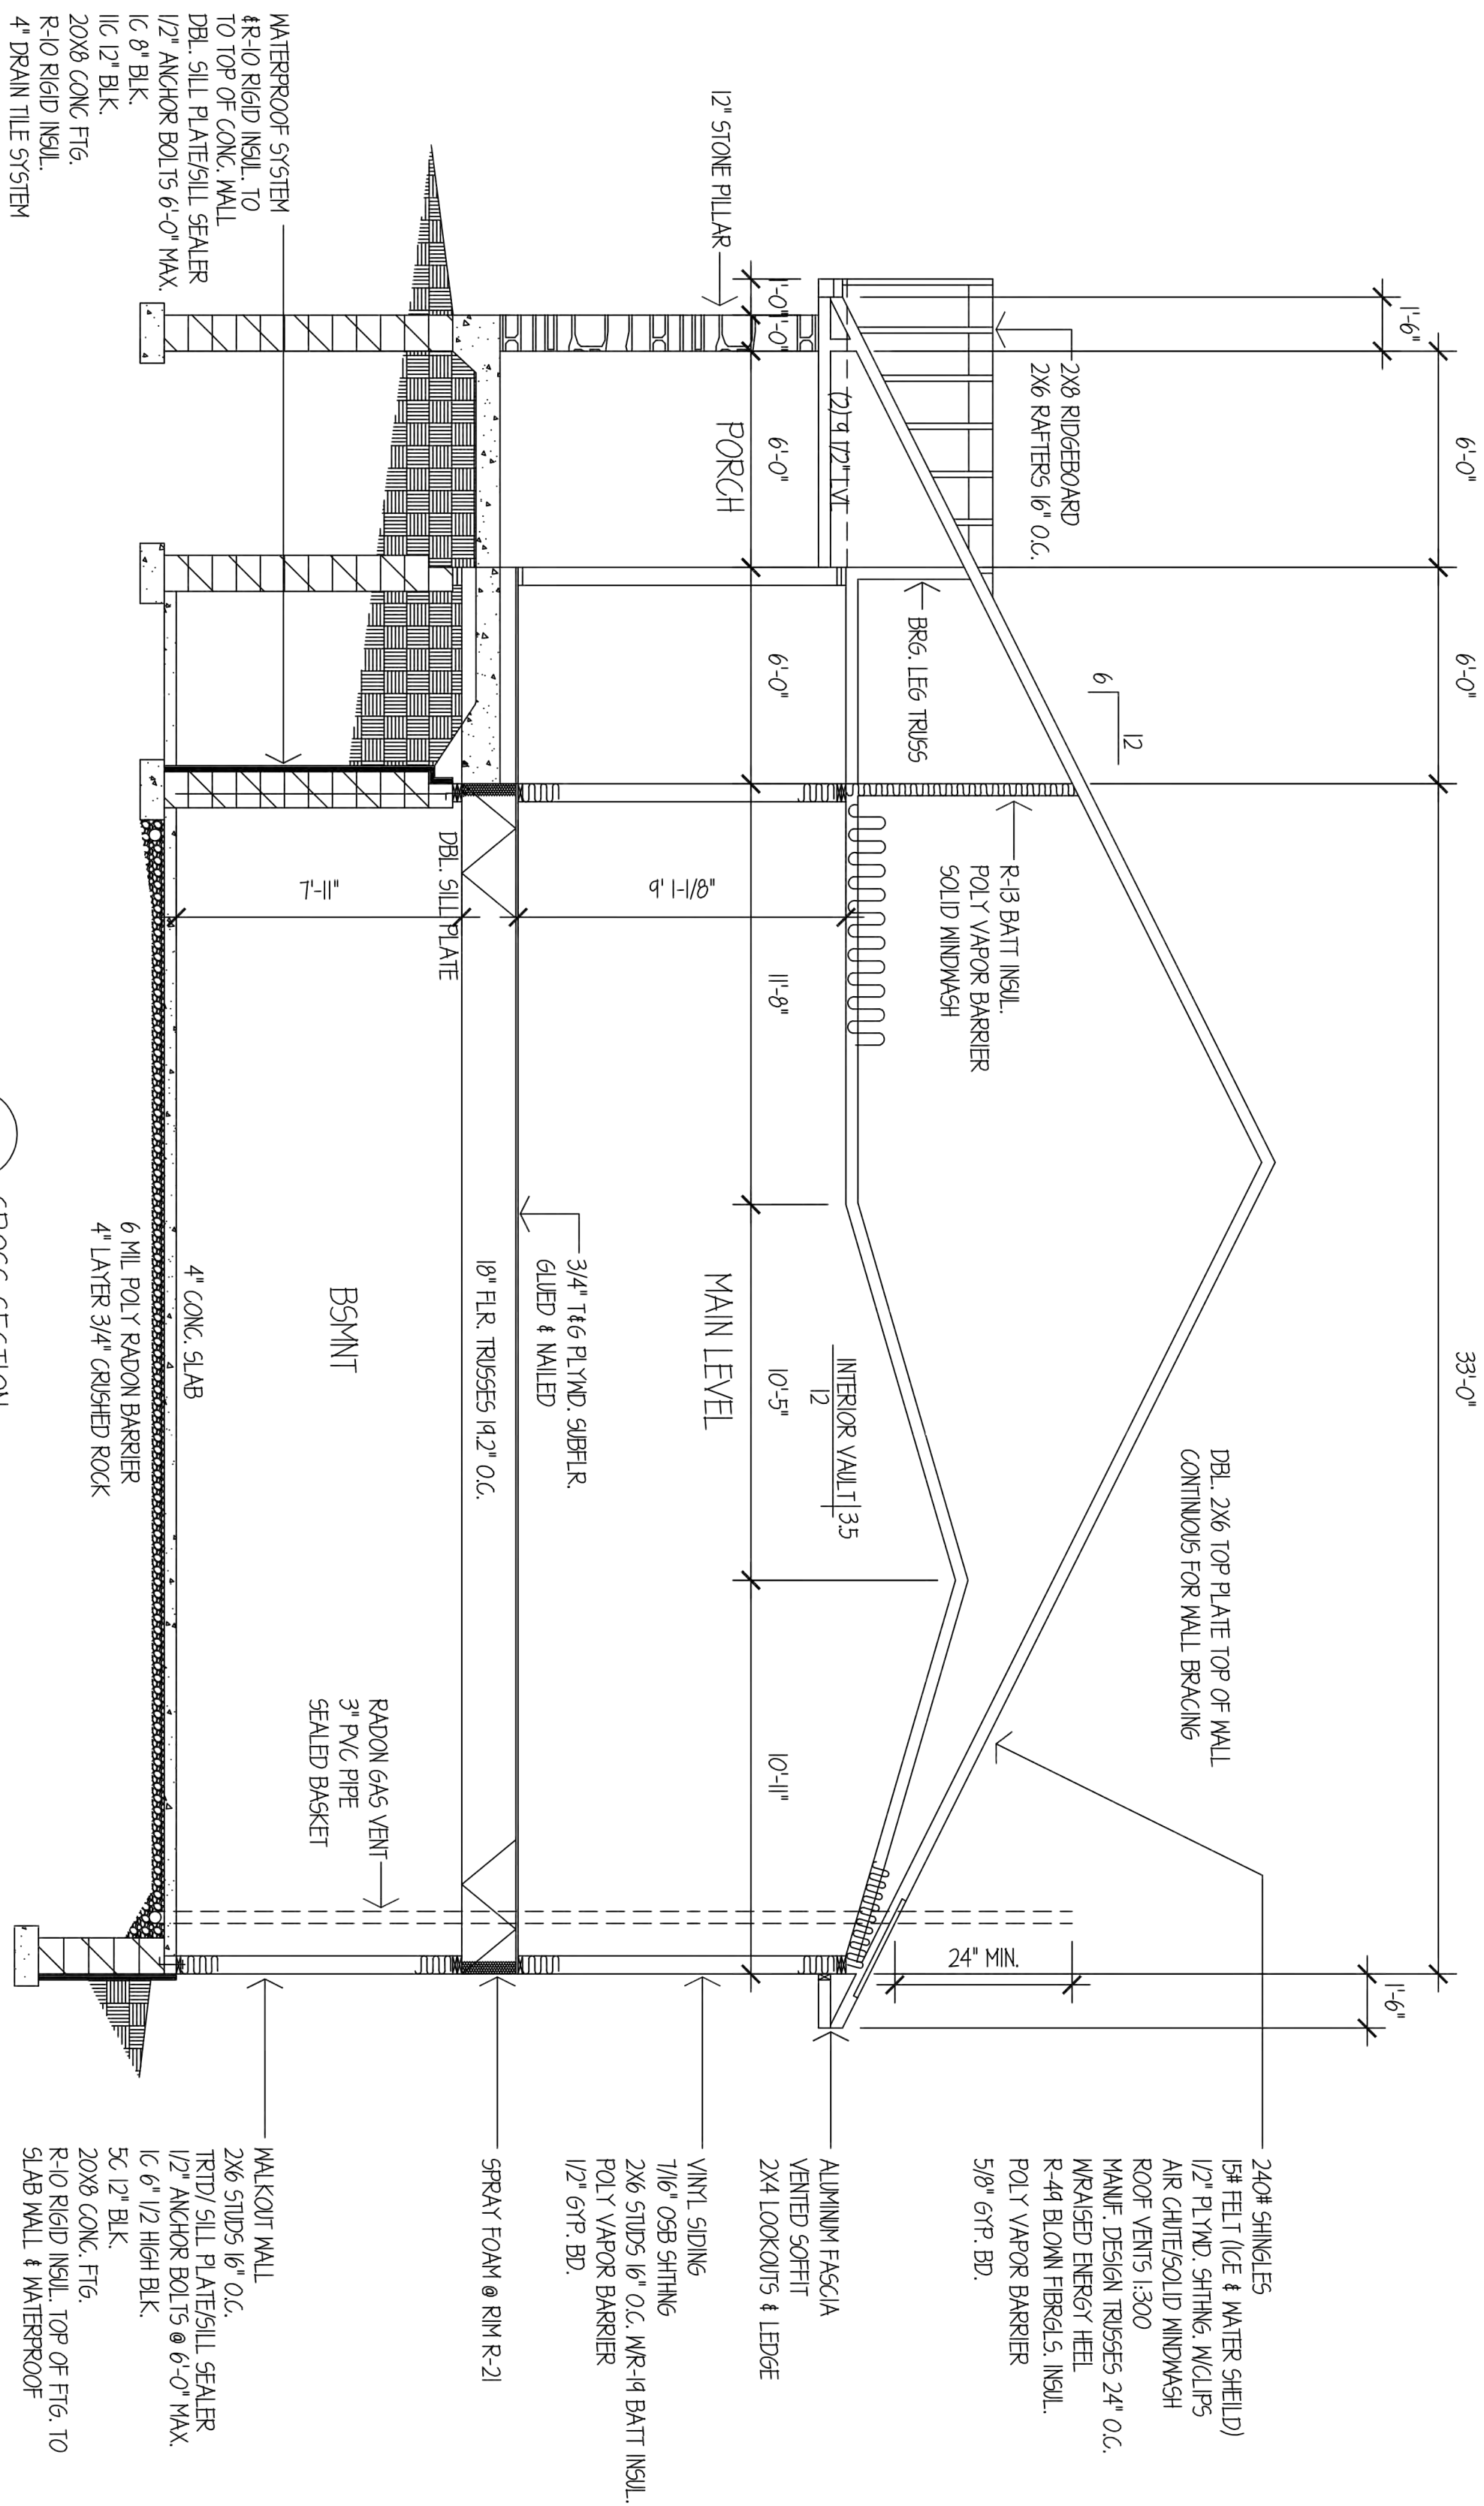

1 CROSS SECTION
A4 1/4"=1'-0"

2 STAIR SECTION
A4 1/4"=1'-0"

3 FLUSH WALL DETAIL
A4 1/4"=1'-0"

4 PORCH GABLE DETAIL
A4 1/4"=1'-0"